
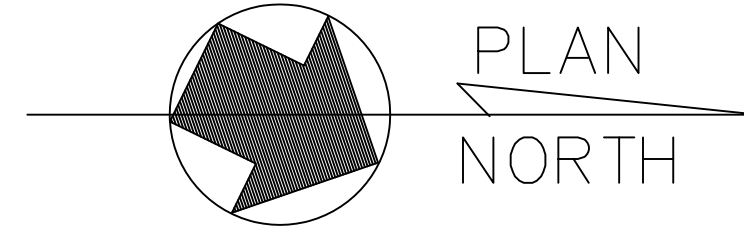


KEY PLAN
SCALE: 1" = 100'-0"

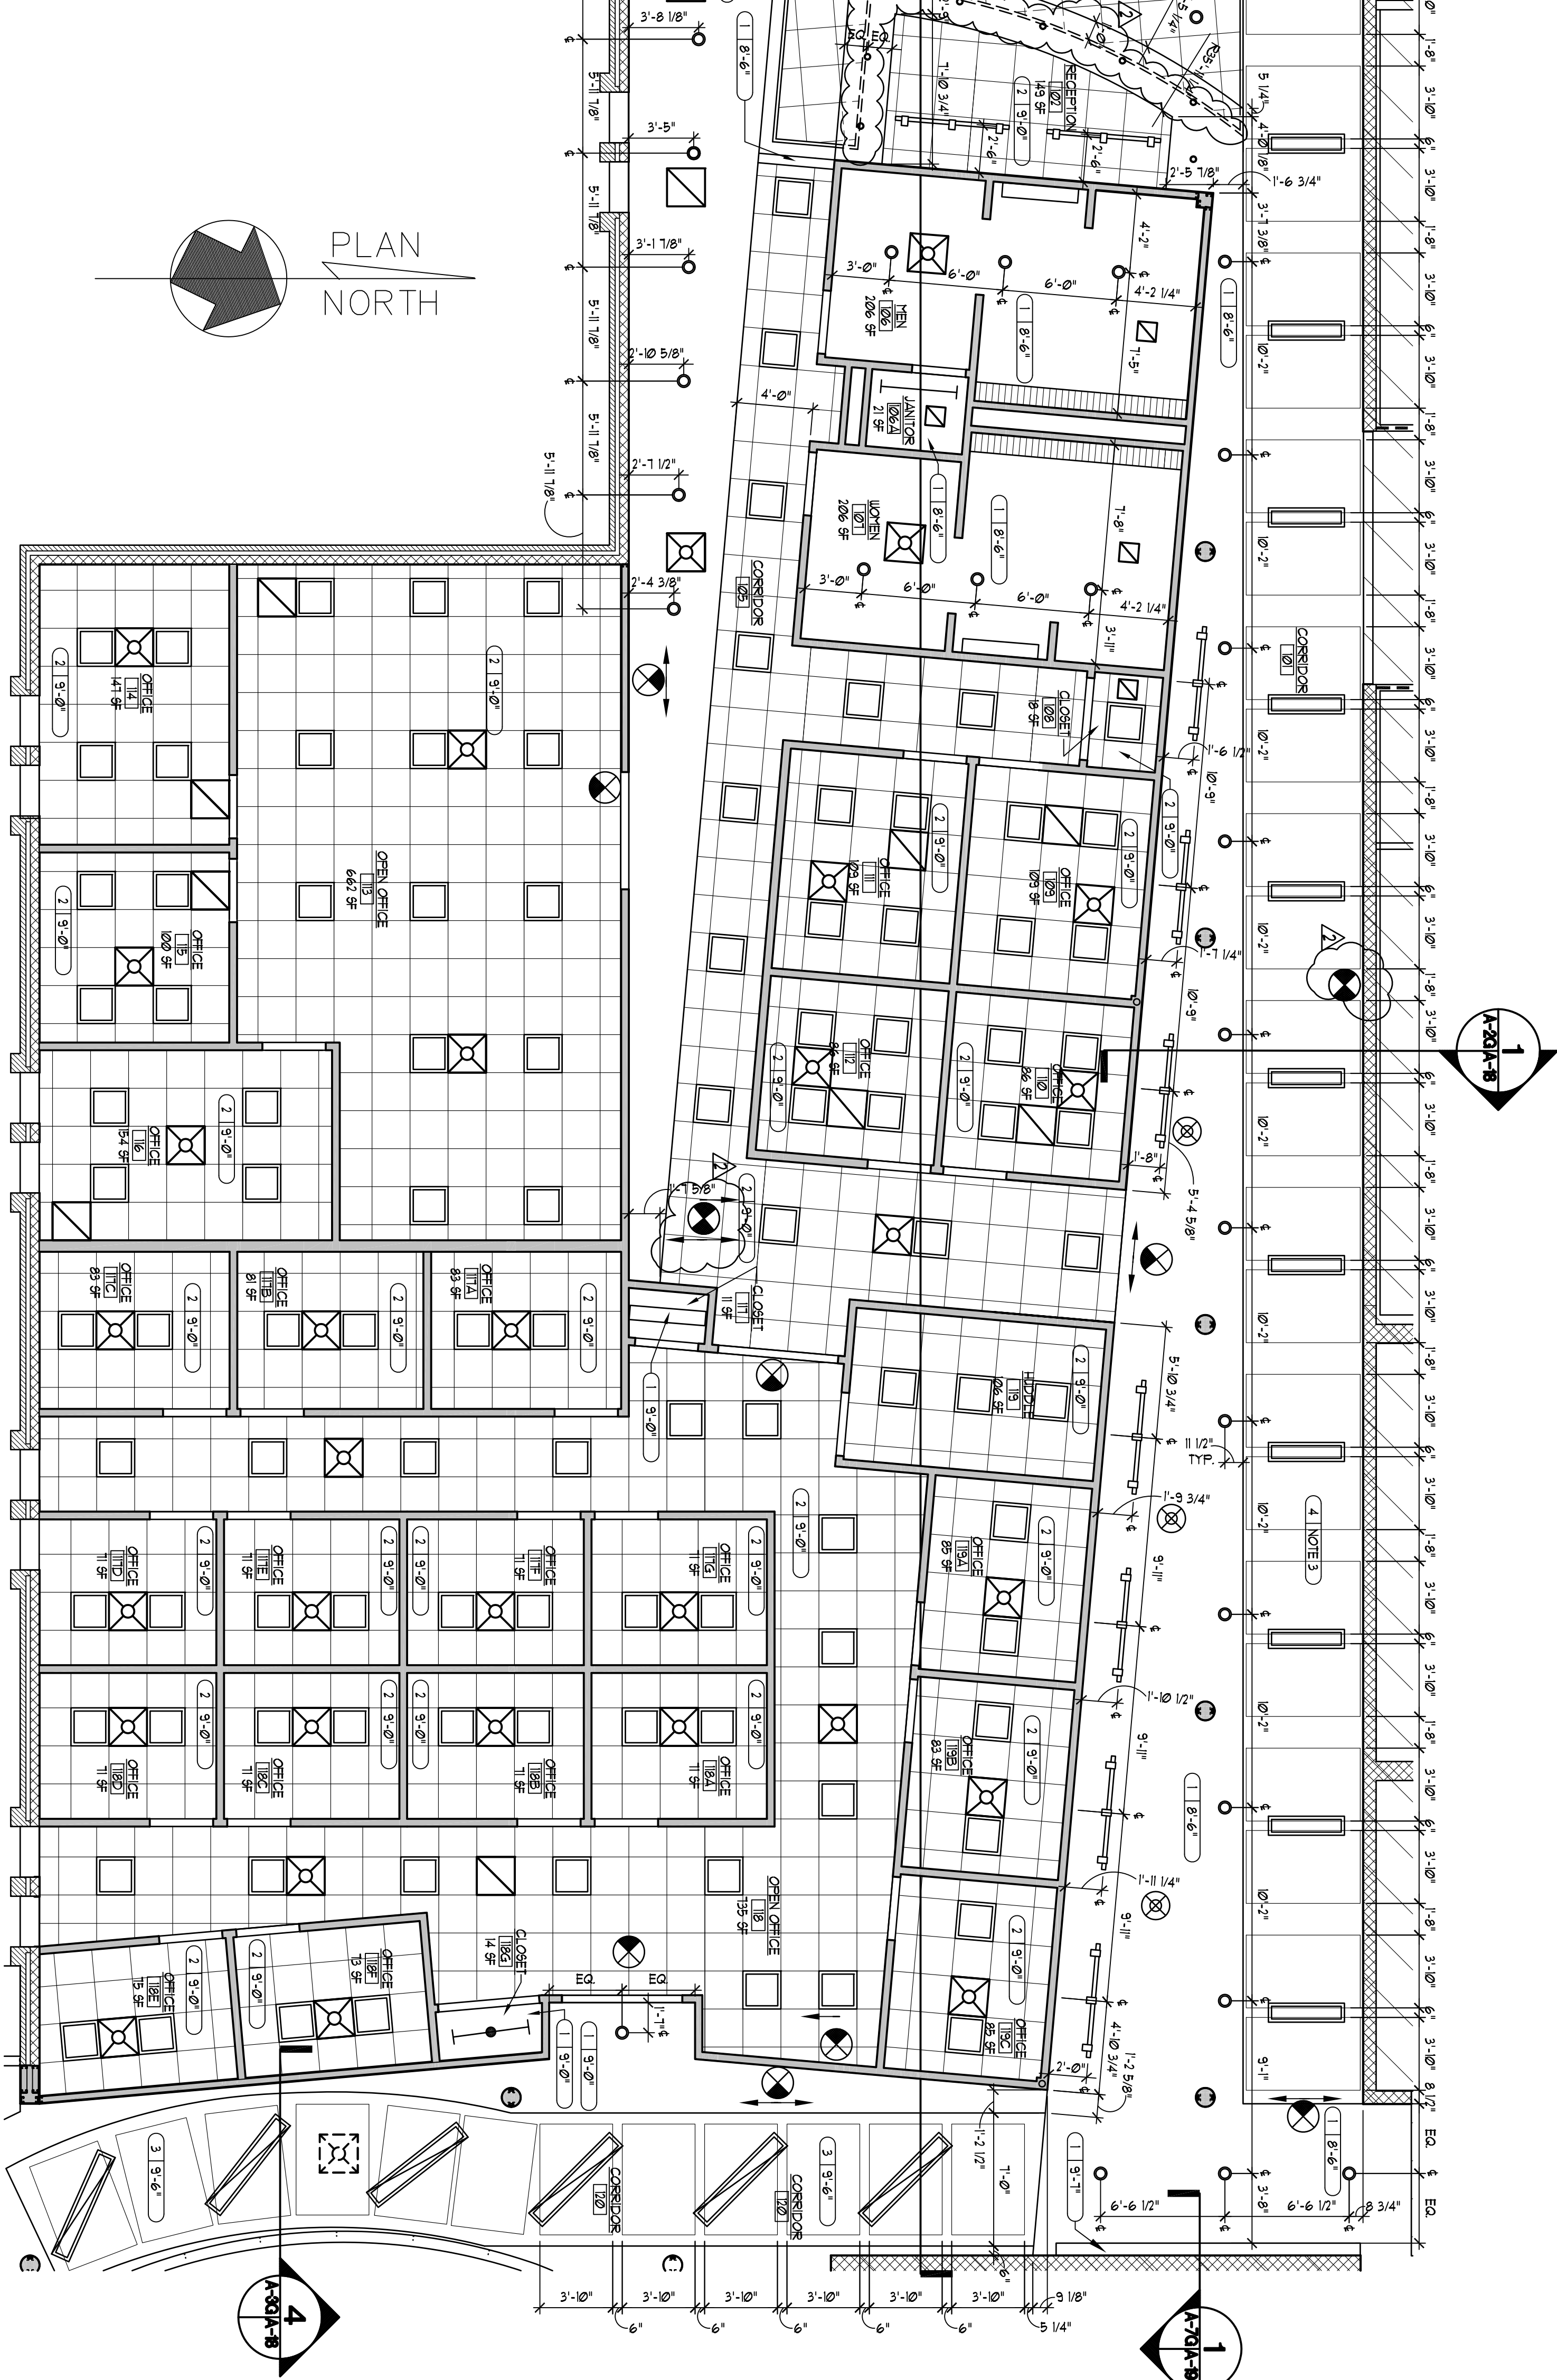

CEILING FIXTURE LEGEND	
	SUPPLY AIR REGISTER
	RETURN AIR GRILLE
	EXHAUST FAN
	EXT. INDICATOR
	SUSPENDED STRIP PENDANT
	CEILING MOUNTED TRACK
	EXTERIOR BALLASTED LIGHT
	STEEL GLASS CANOPY

NOTES

1. ALL RECESSED LIGHT FIXTURES, SPRINKLER HEADS AND PENDANT LIGHTS SHALL BE CENTERED ON THE CEILING AND NOTED OTHERWISE.
2. THE PLACEMENT OF ALL CEILING MOUNTED LIGHT FIXTURES SHALL BE NOTED OTHERWISE.
3. TILE TO BE MOUNTED ON A 6" ANGLE WITH 8'-6" CLEAR HEIGHT ON THE NORTH SIDE OF HALLWAY AND 10'-1" CLEAR HEIGHT ON THE SOUTH SIDE.

CEILING TYPES

1. GYP. BD.
2. 2' x 2' ACT.
3. SUSPENDED PANEL SYSTEM
4. CURVED SUSPENDED PANEL SYSTEM
5. 2' x 2' BLOCK ACT. 6" ABOVE TOP OF PANEL SYSTEM
6. MATCH EXISTING CEILING SYSTEM
7. 2' x 2' METAL CEILING TILE

KEY

